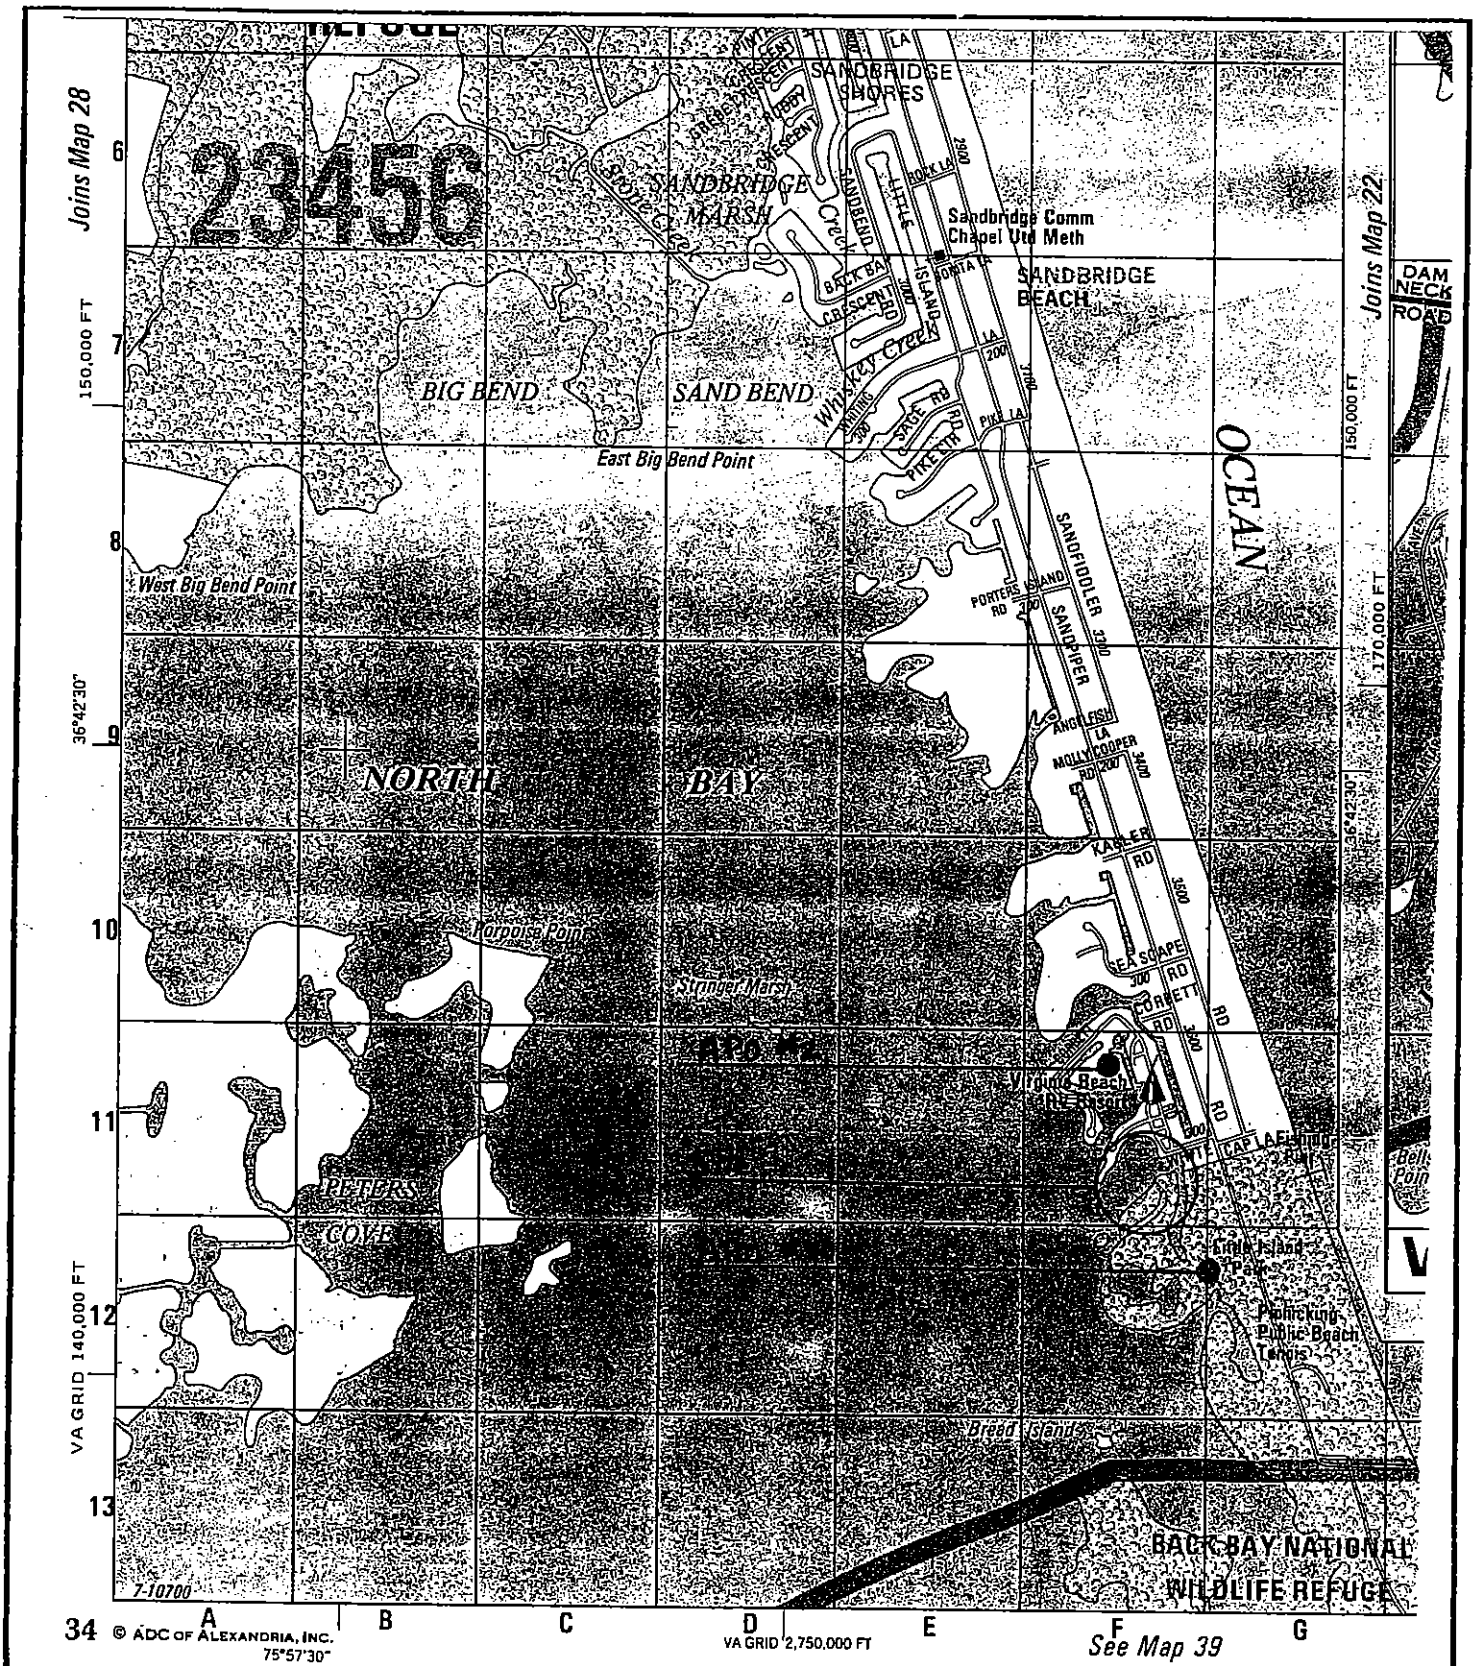

Adjacent Property Owners

1. City of Virginia Beach

2. Outdoor RV Resorts

VACINITY MAP

Proposed Community Mooring

in North Bay, Virginia Beach

Applicant: K. D. Wilkins

September 15, 2004

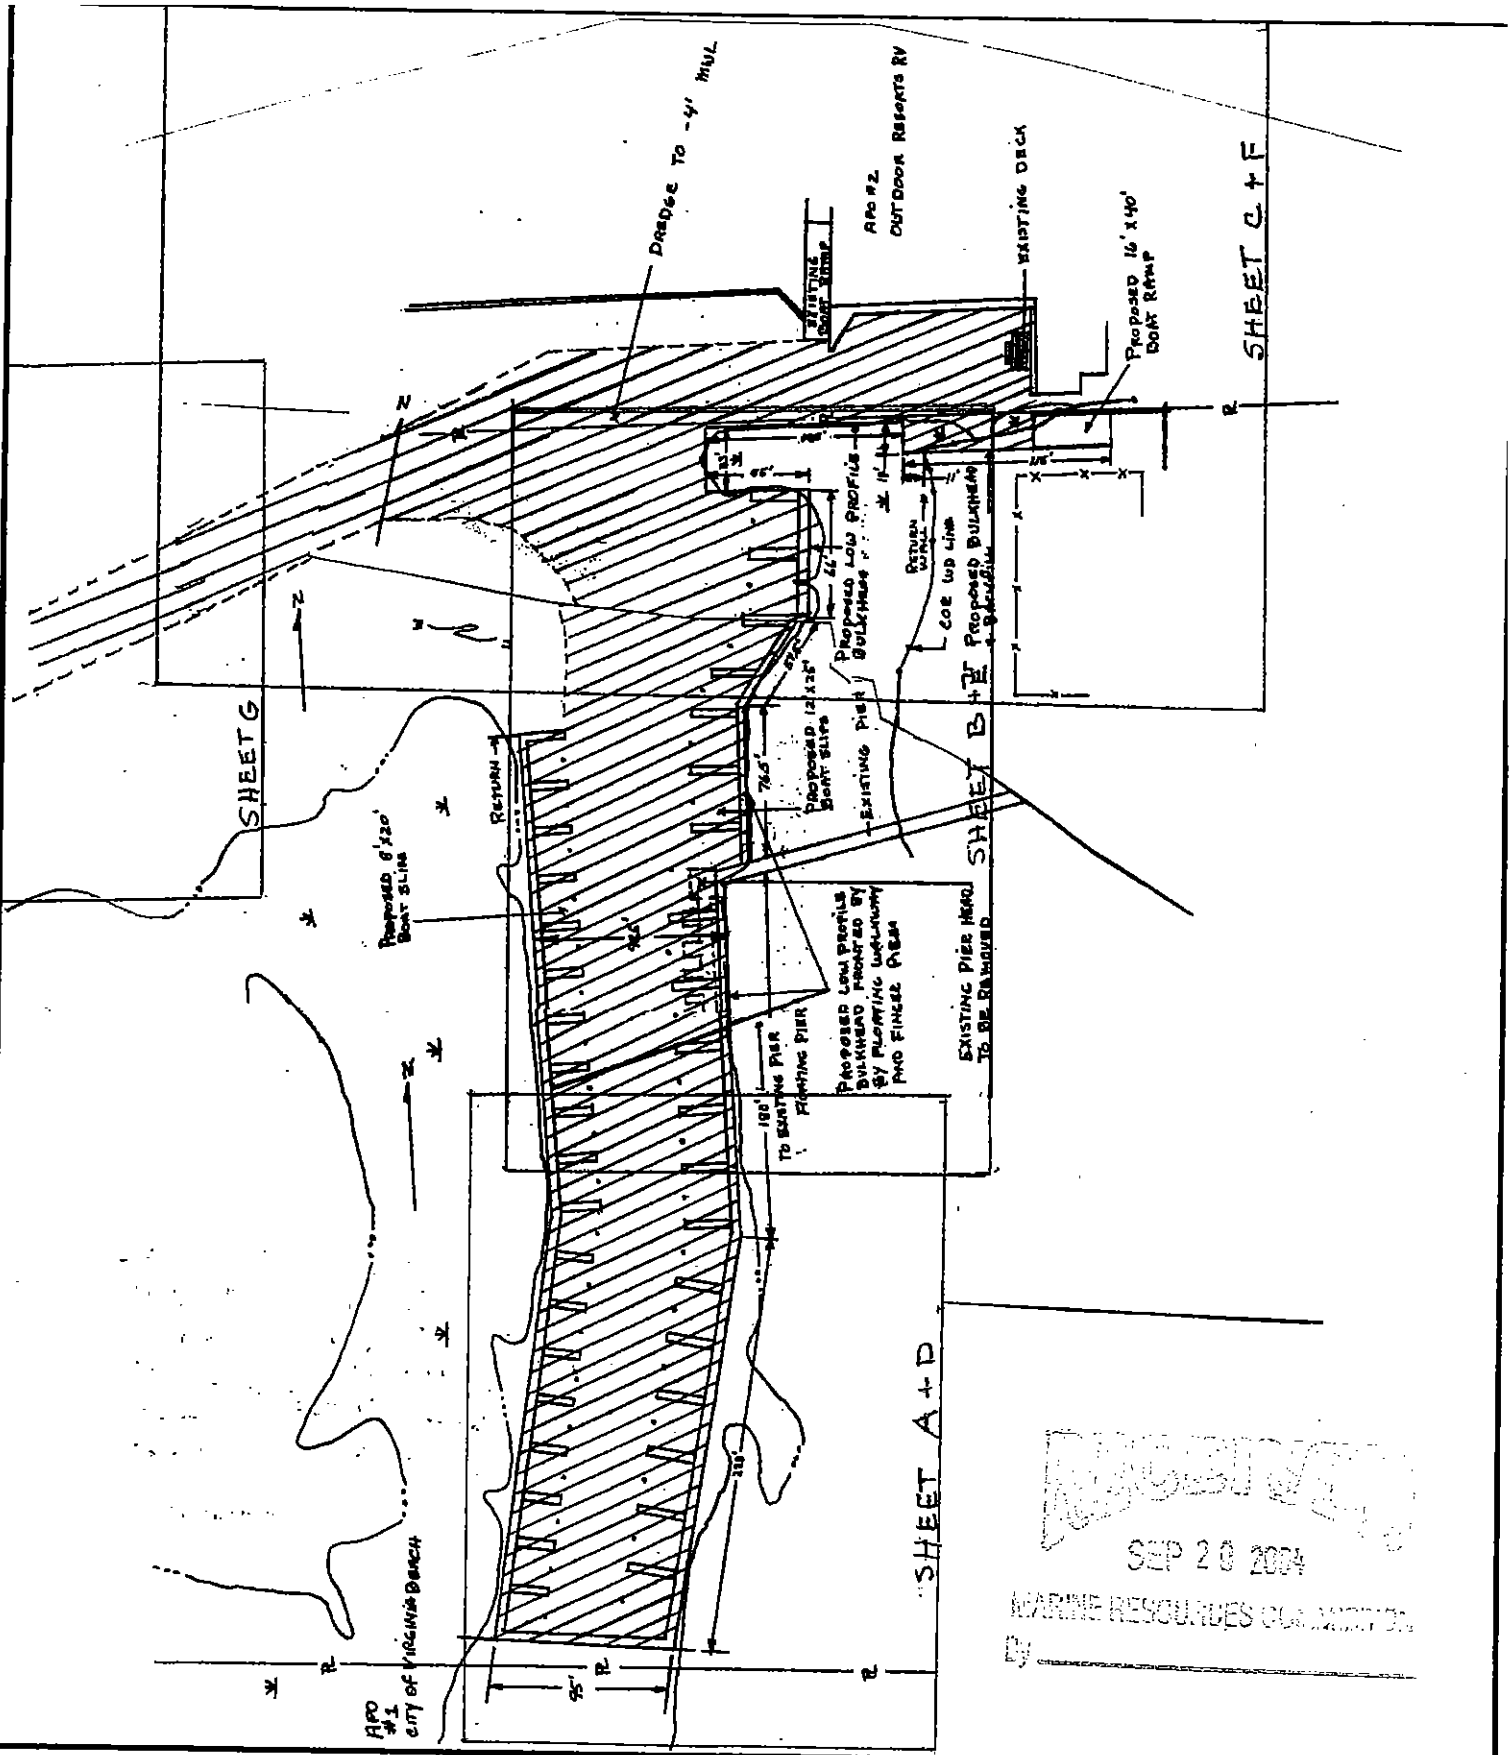

Adjacent Property Owners

1. City of Virginia Beach

2. Outdoor RV Resorts

PROJECT LAYOUT

Scale: 1" = 100'

Proposed Community Mooring

in North Bay, Virginia Beach

Applicant: K. D. Wilkins

September 15, 2004

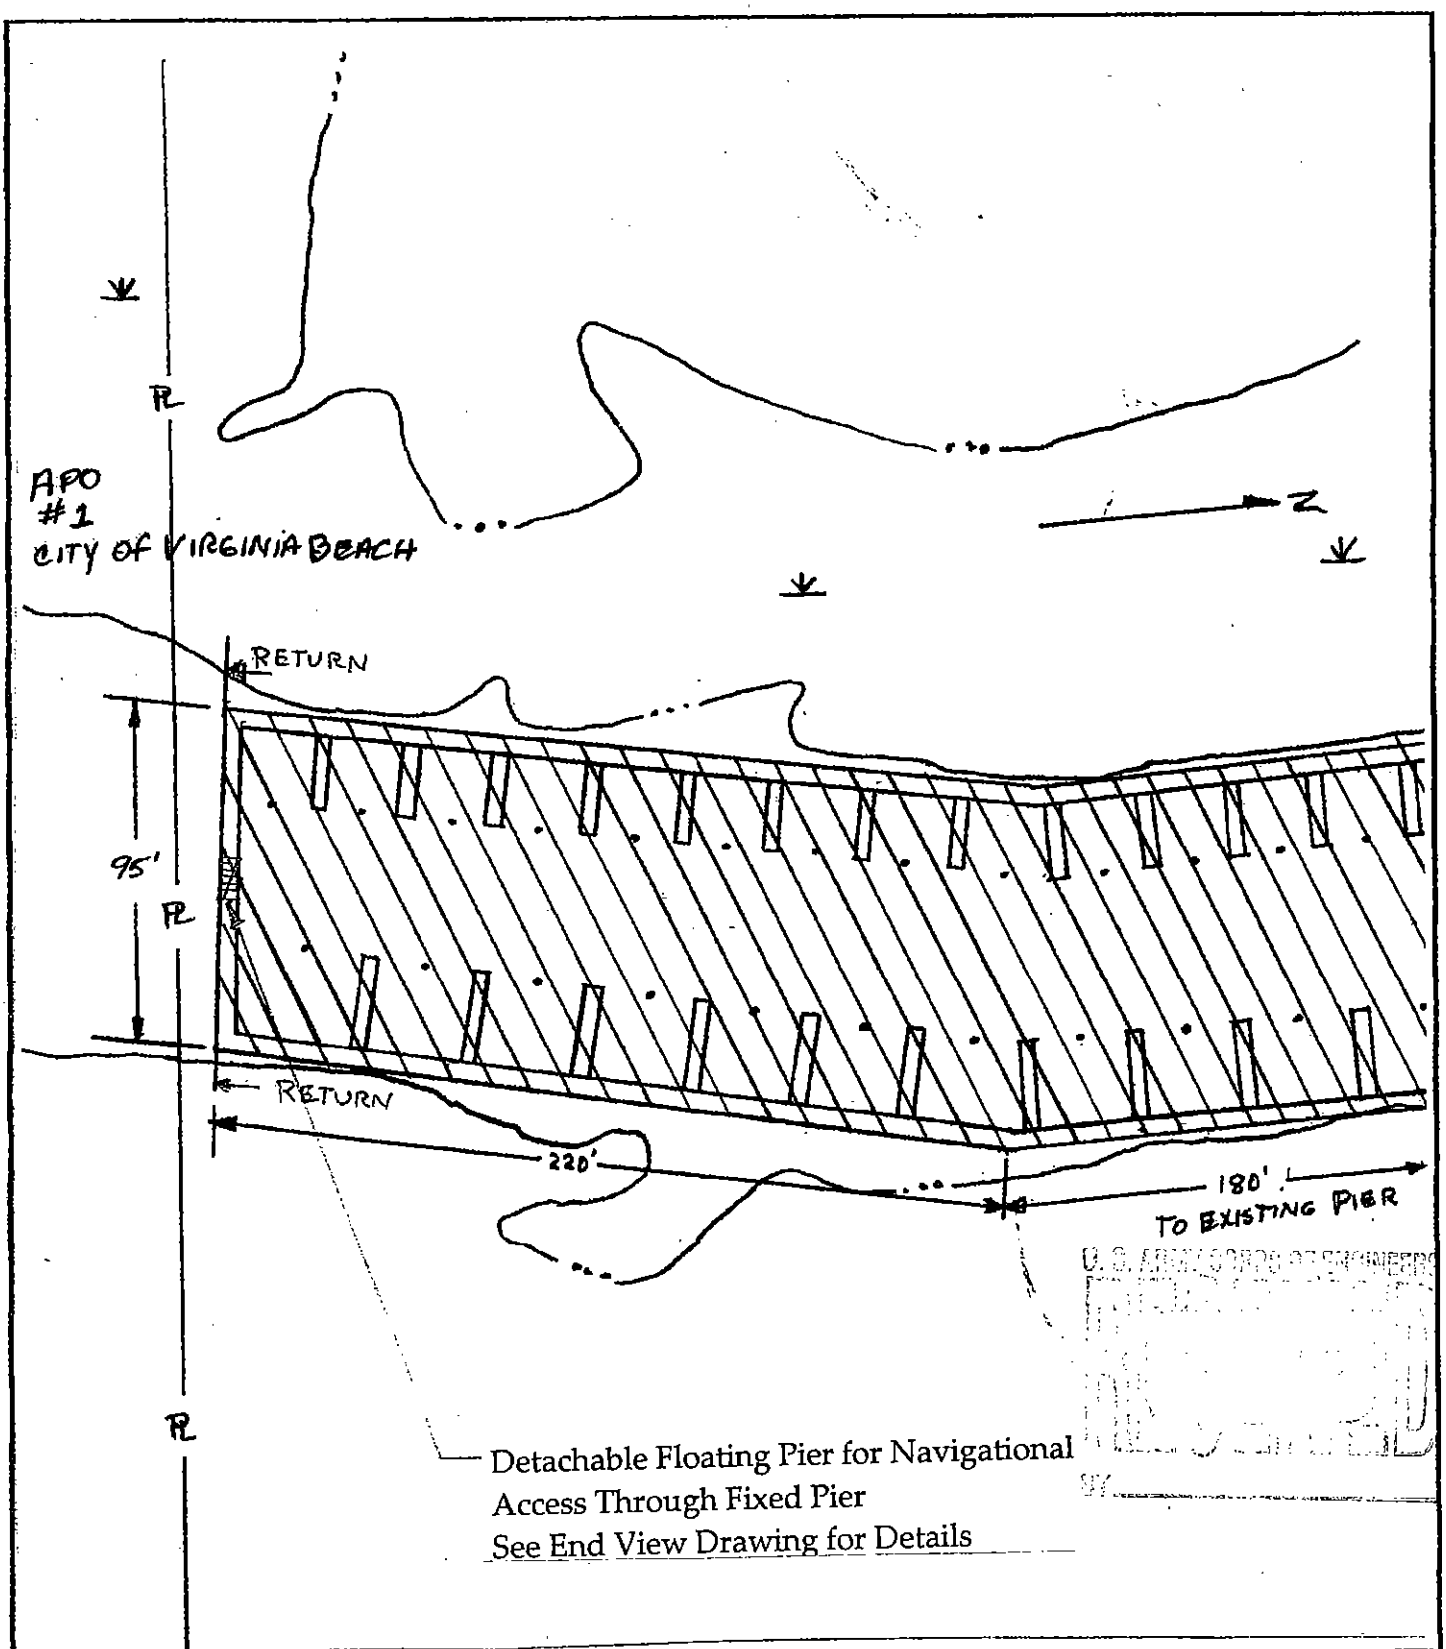

Adjacent Property Owners 1. City of Virginia Beach 2. Outdoor RV Resorts	**SHEET A** **SCALE: 1" = 50'**	Proposed Community Mooring in North Bay, Virginia Beach Applicant: K. D. Wilkins Revised: January 17, 2005

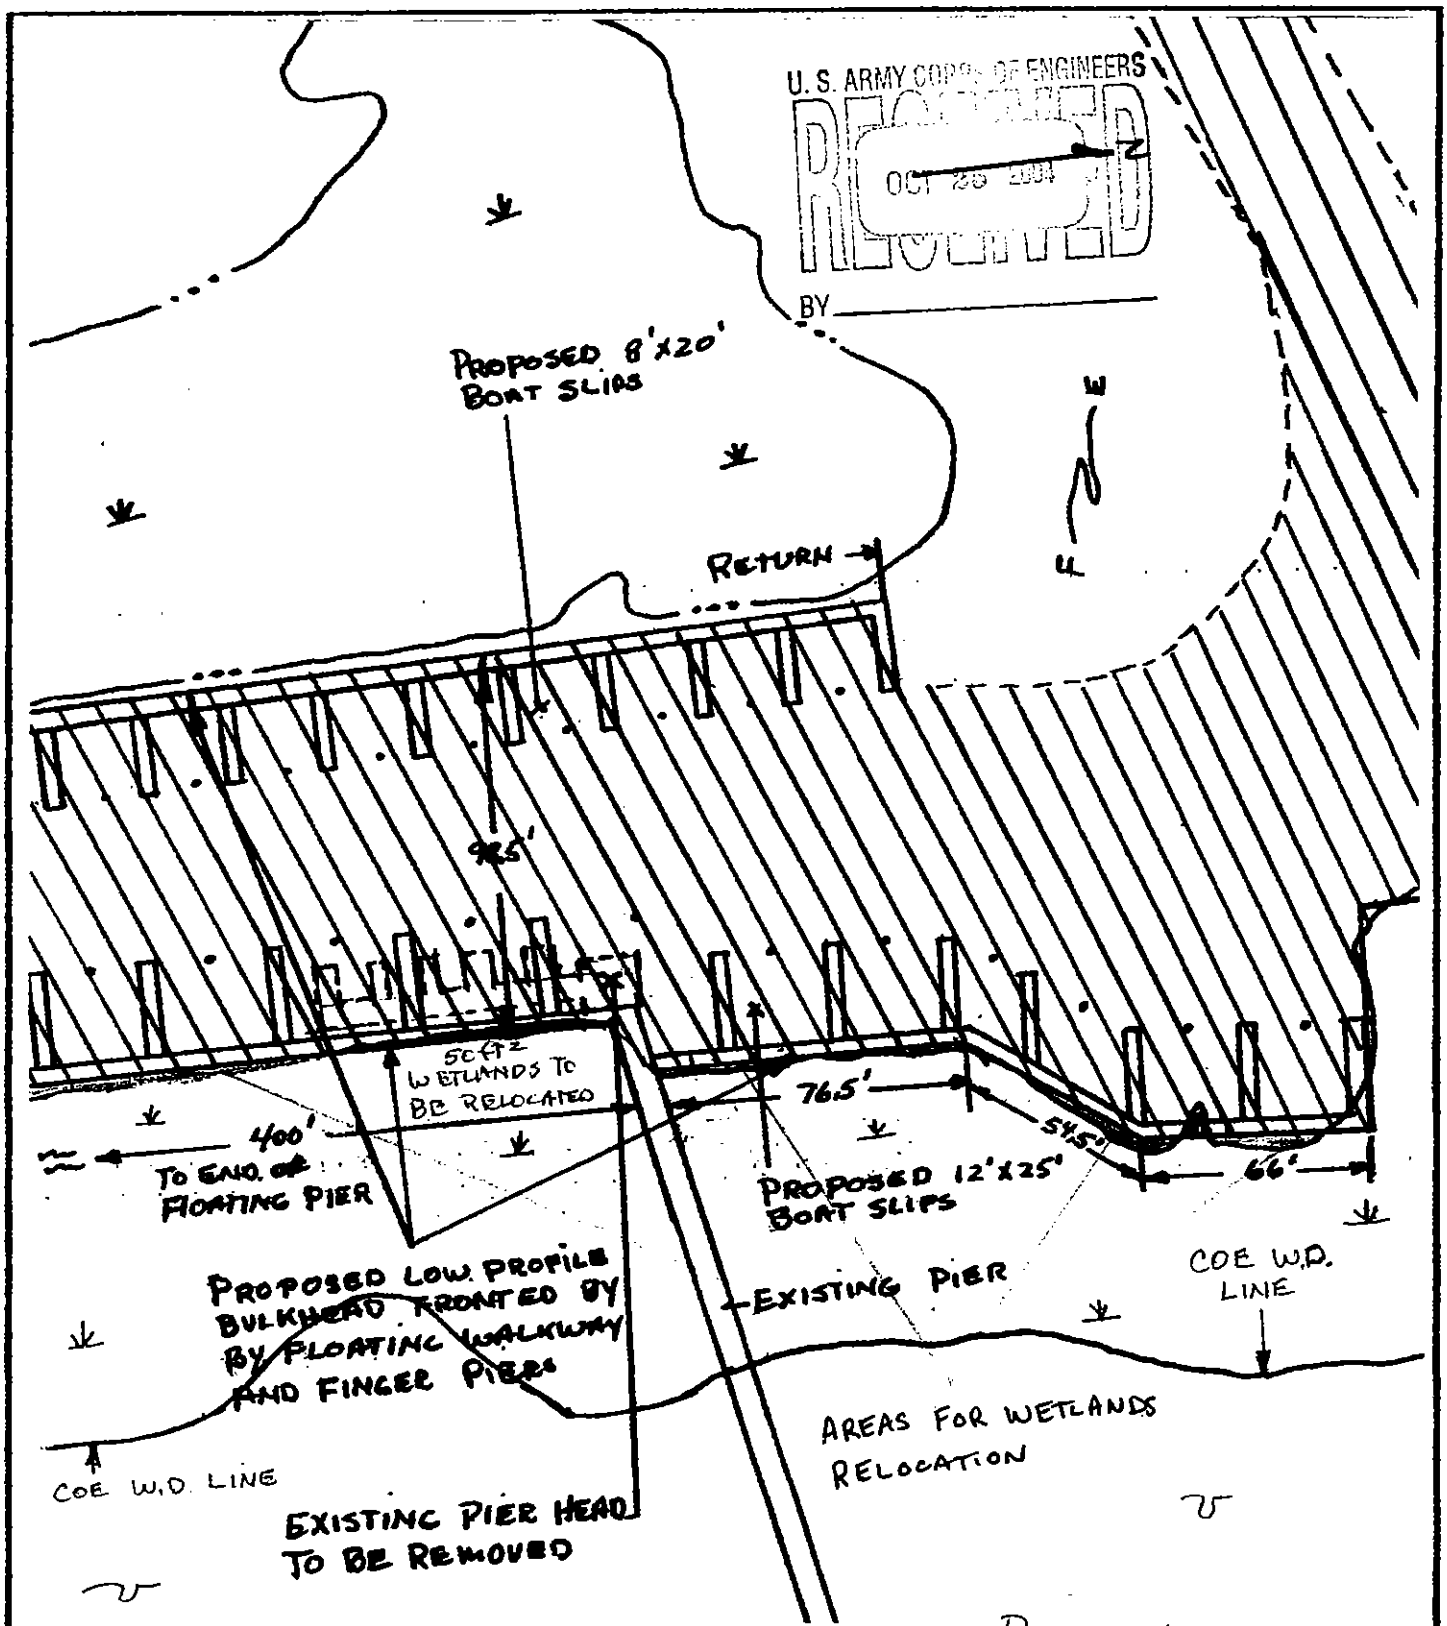

REVISED 10-20-04

Adjacent Property Owners

1. City of Virginia Beach

2. Outdoor RV Resorts

SHEET B

SCALE: 1" = 50'

Proposed Community Mooring

in North Bay, Virginia Beach

Applicant: K. D. Wilkins

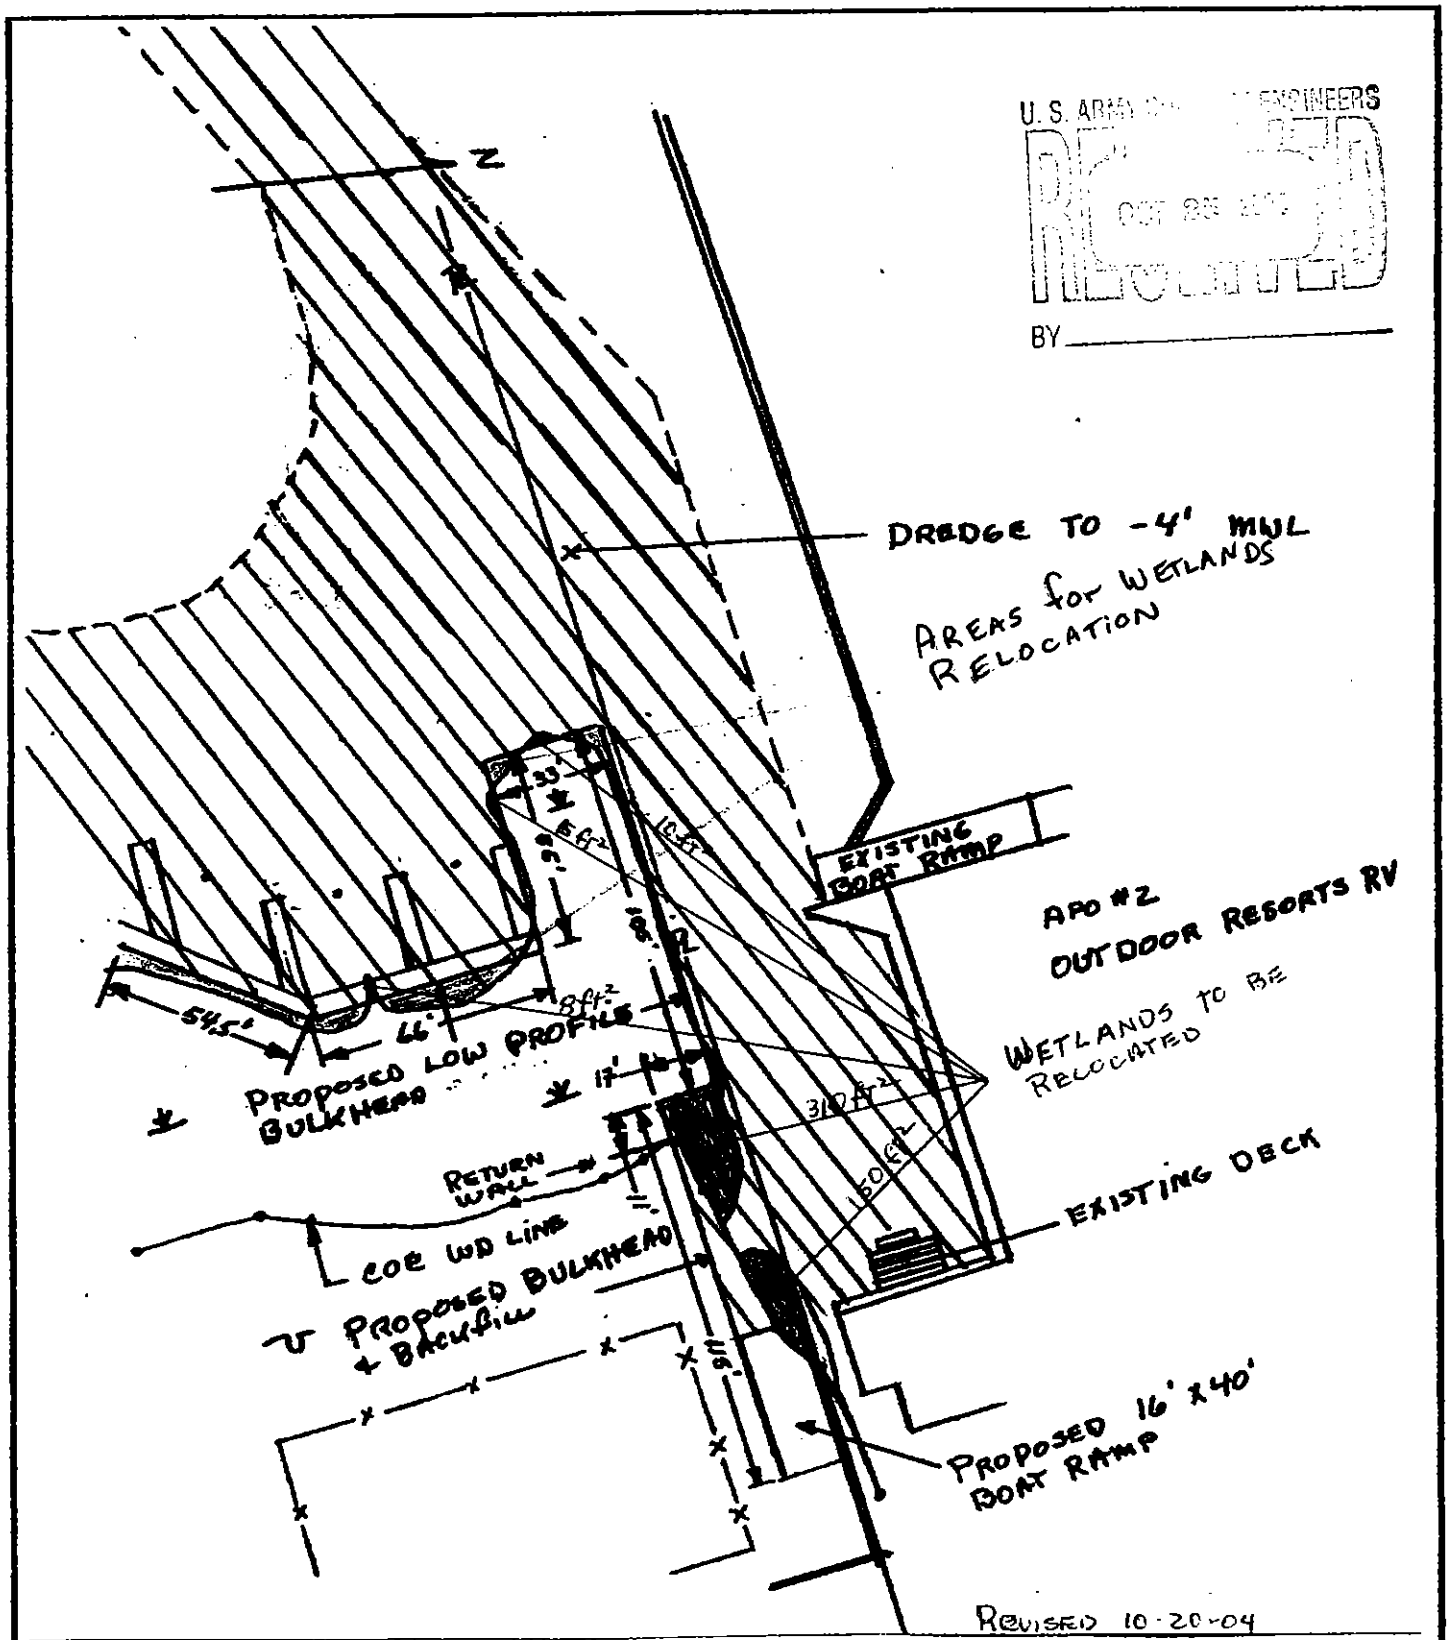

Adjacent Property Owners 1. City of Virginia Beach 2. Outdoor RV Resorts	**SHEET C** **SCALE: 1" = 50'**	**Proposed Community Mooring** **in North Bay, Virginia Beach** **Applicant: K. D. Wilkins** **September 15, 2004**

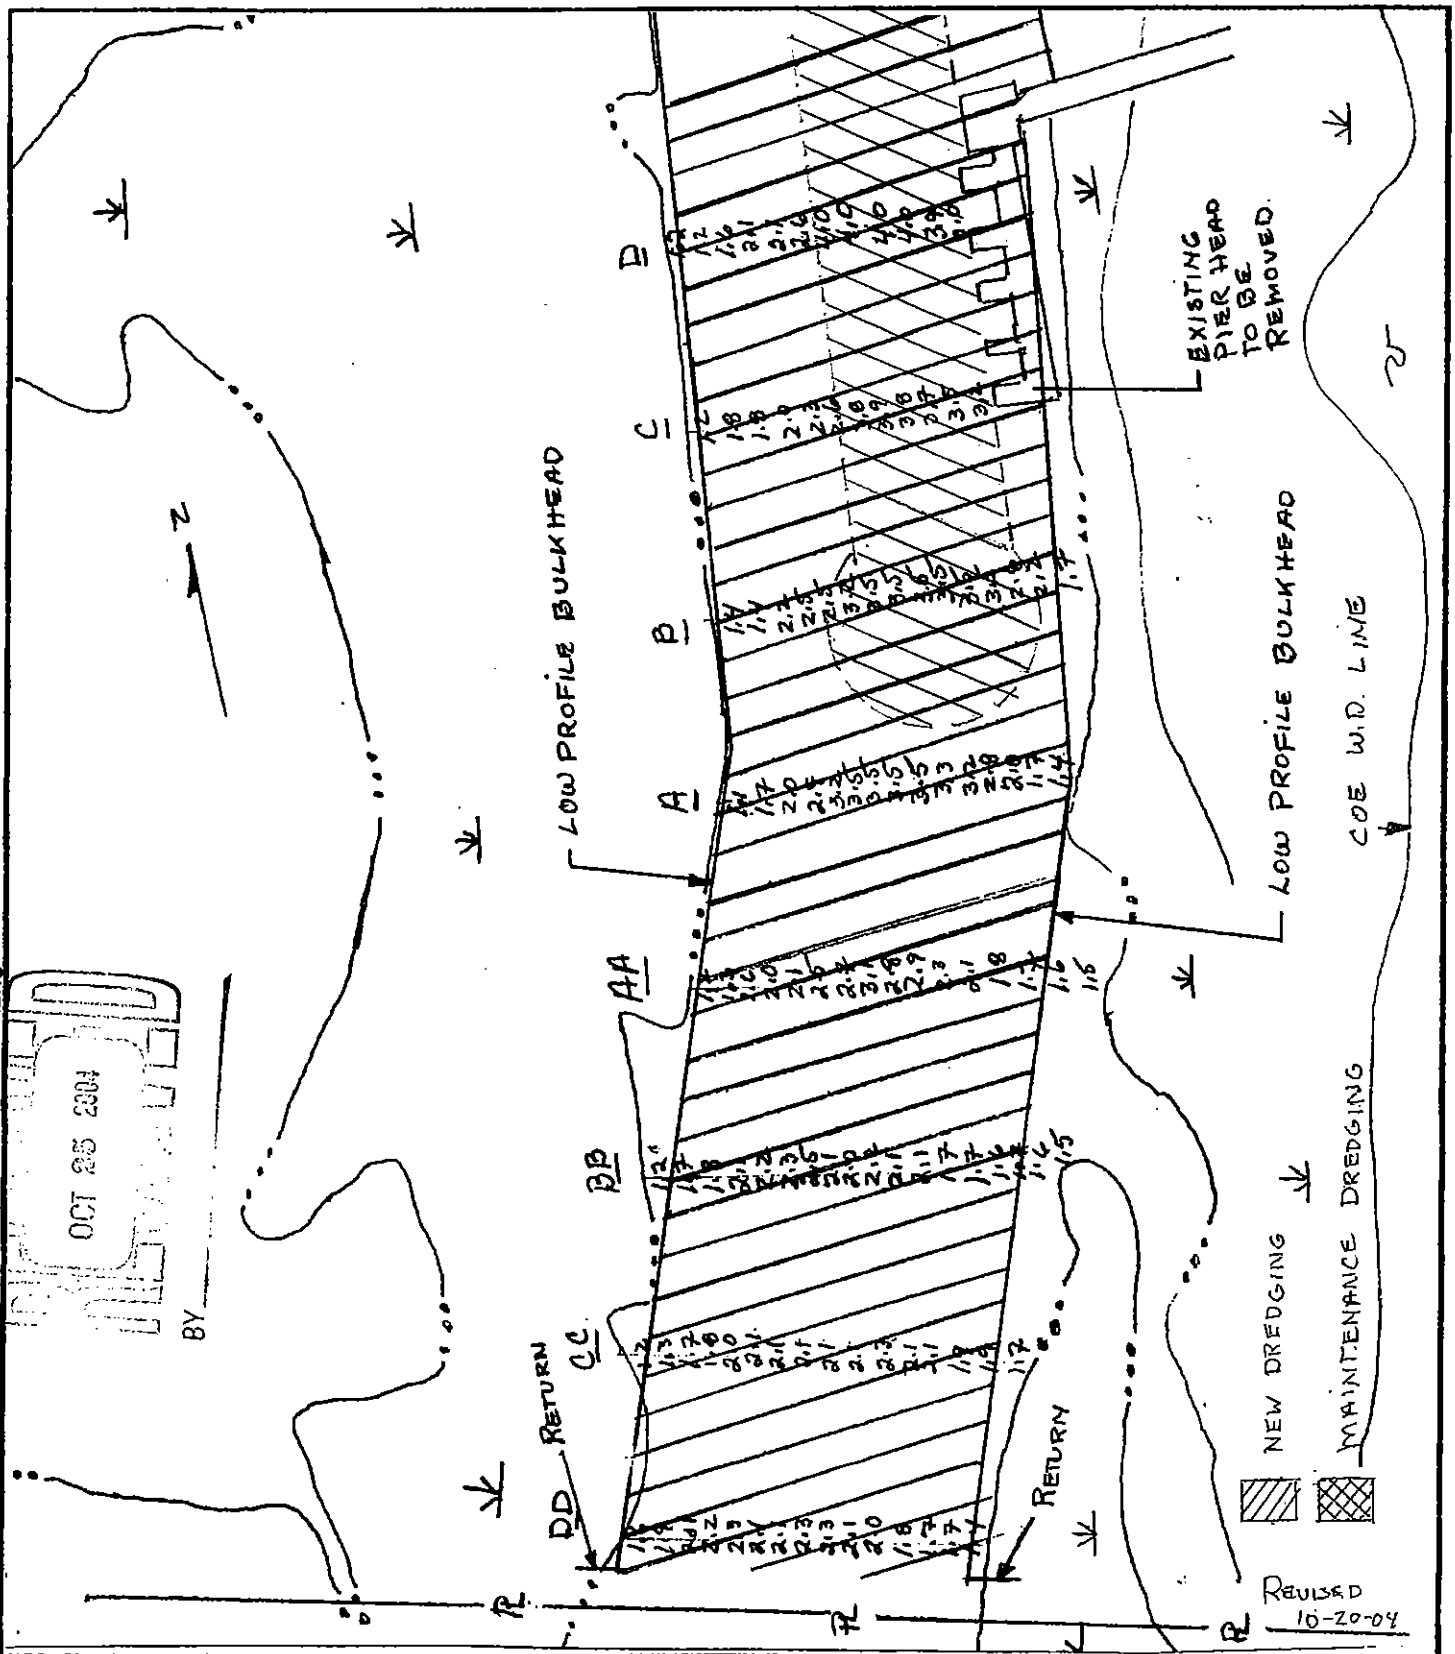

U.S. ARMY ENGINEERS
OCT 25 2004
BY

Adjacent Property Owners 1. City of Virginia Beach 2. Outdoor RV Resorts	**SHEET D** **Soundings & Limits of dredging** **SCALE: 1" = 50'**	Proposed Community Mooring in North Bay, Virginia Beach Applicant: K. D. Wilkins September 15, 2004

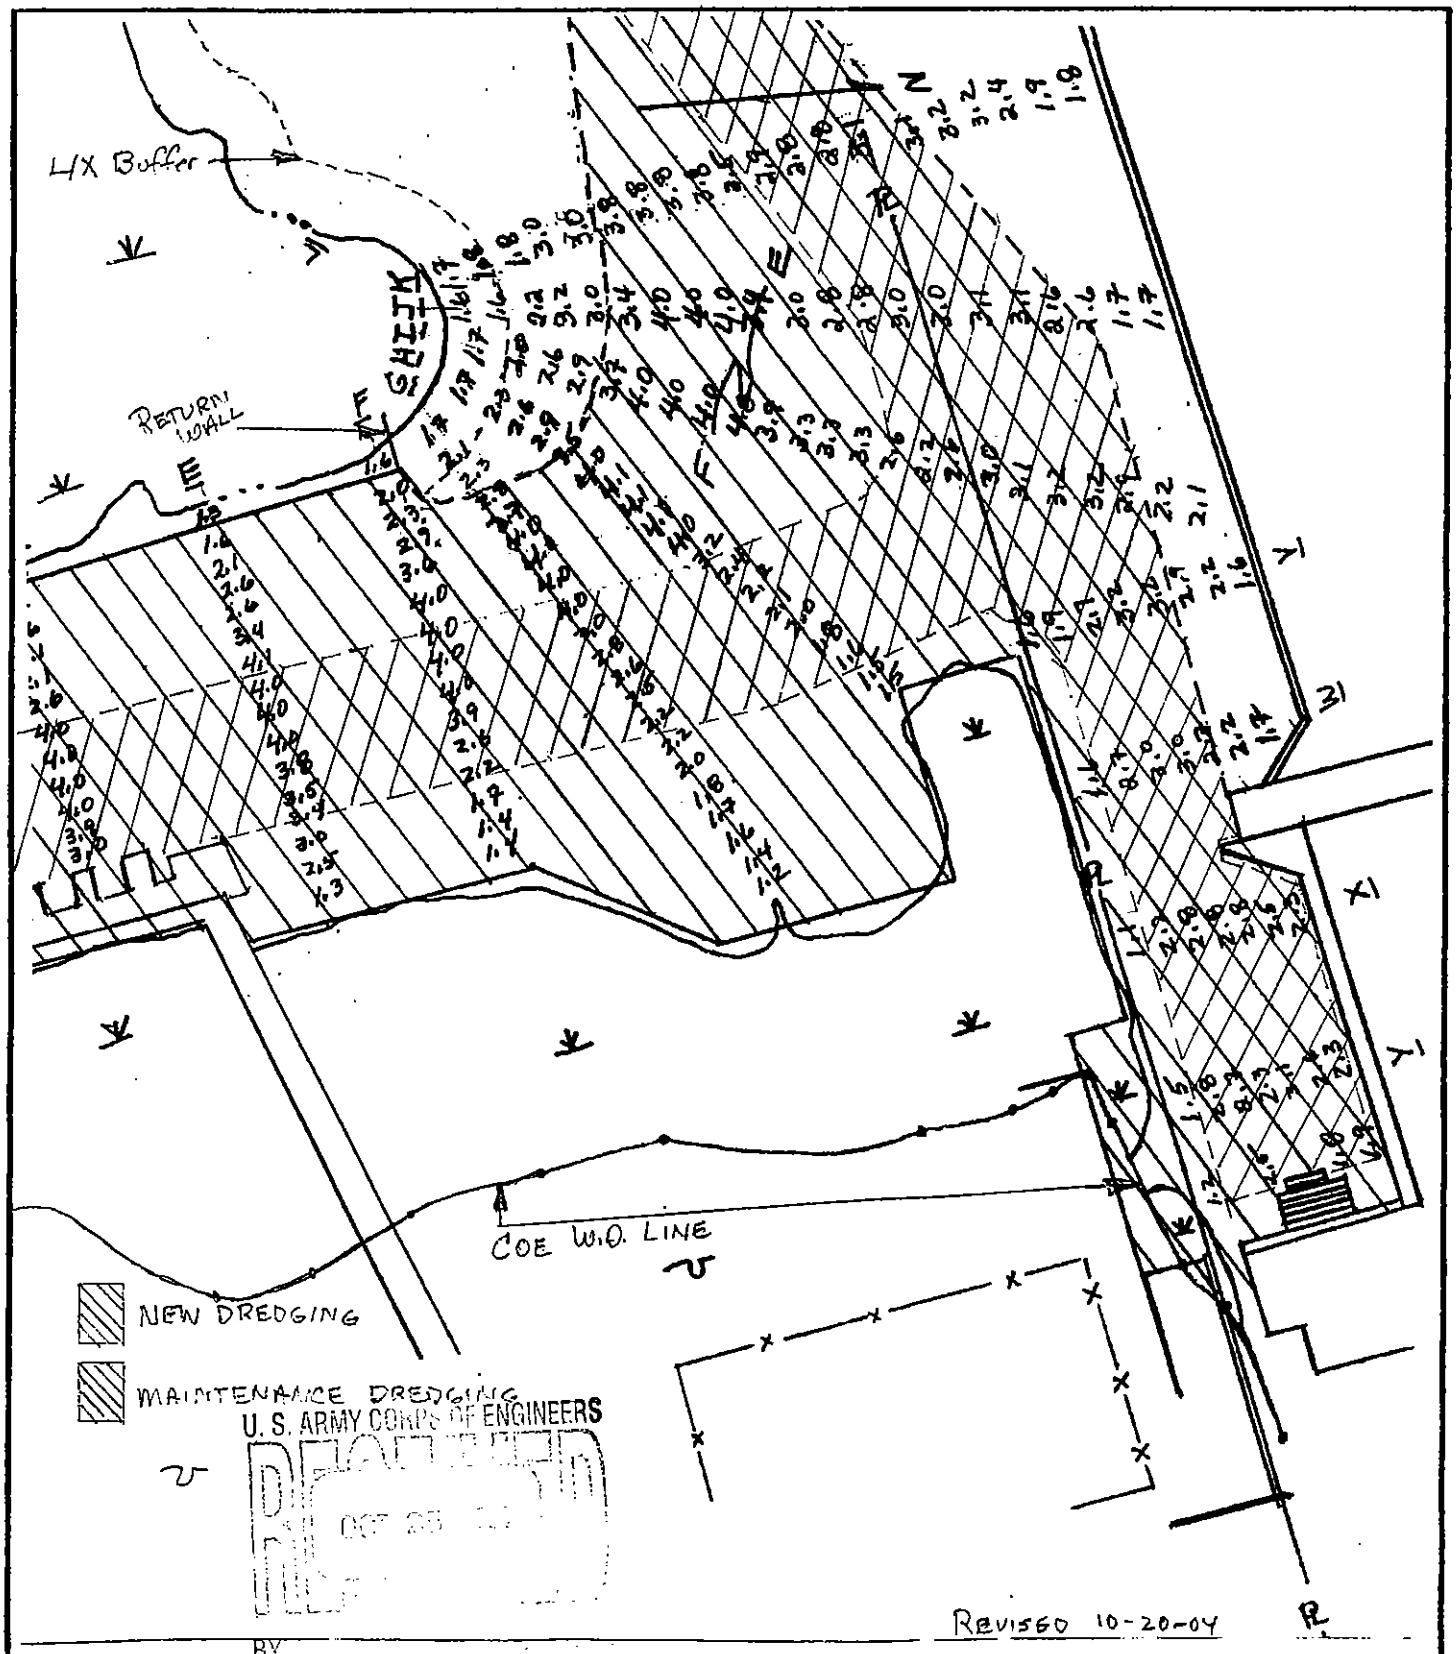

Adjacent Property Owners 1. City of Virginia Beach 2. Outdoor RV Resorts	**SHEET E** **Soundings & Limits of dredging** **SCALE: 1" = 50'**	Proposed Community Mooring in North Bay, Virginia Beach Applicant: K. D. Wilkins September 15, 2004

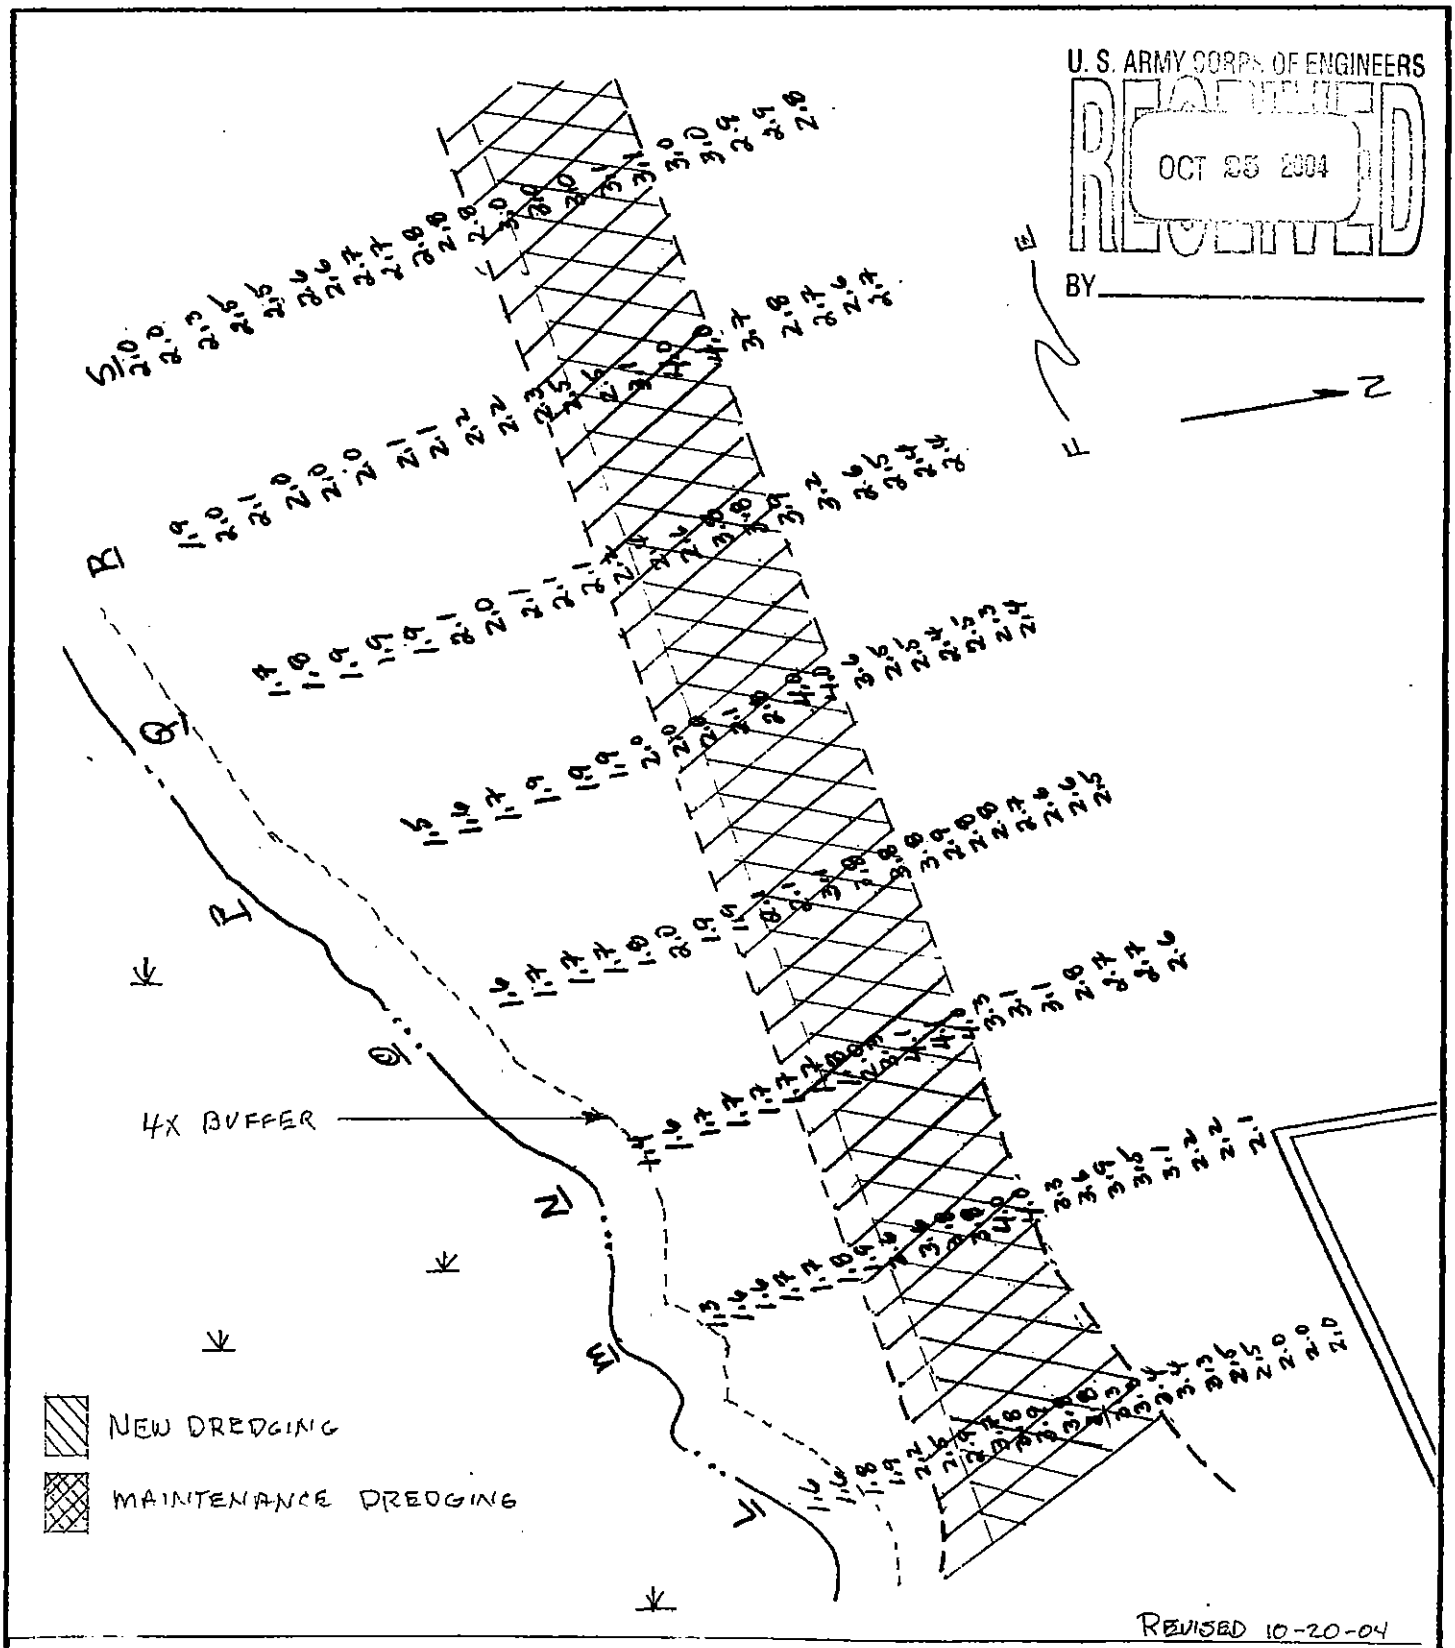

Adjacent Property Owners 1. City of Virginia Beach 2. Outdoor RV Resorts	**SHEET F** **Soundings & Limits of dredging** **SCALE: 1" = 50'**	Proposed Community Mooring in North Bay, Virginia Beach Applicant: K. D. Wilkins September 15, 2004

U. S. ARMY CORPS OF ENGINEERS
RECEIVED
OCT 05 2004
BY

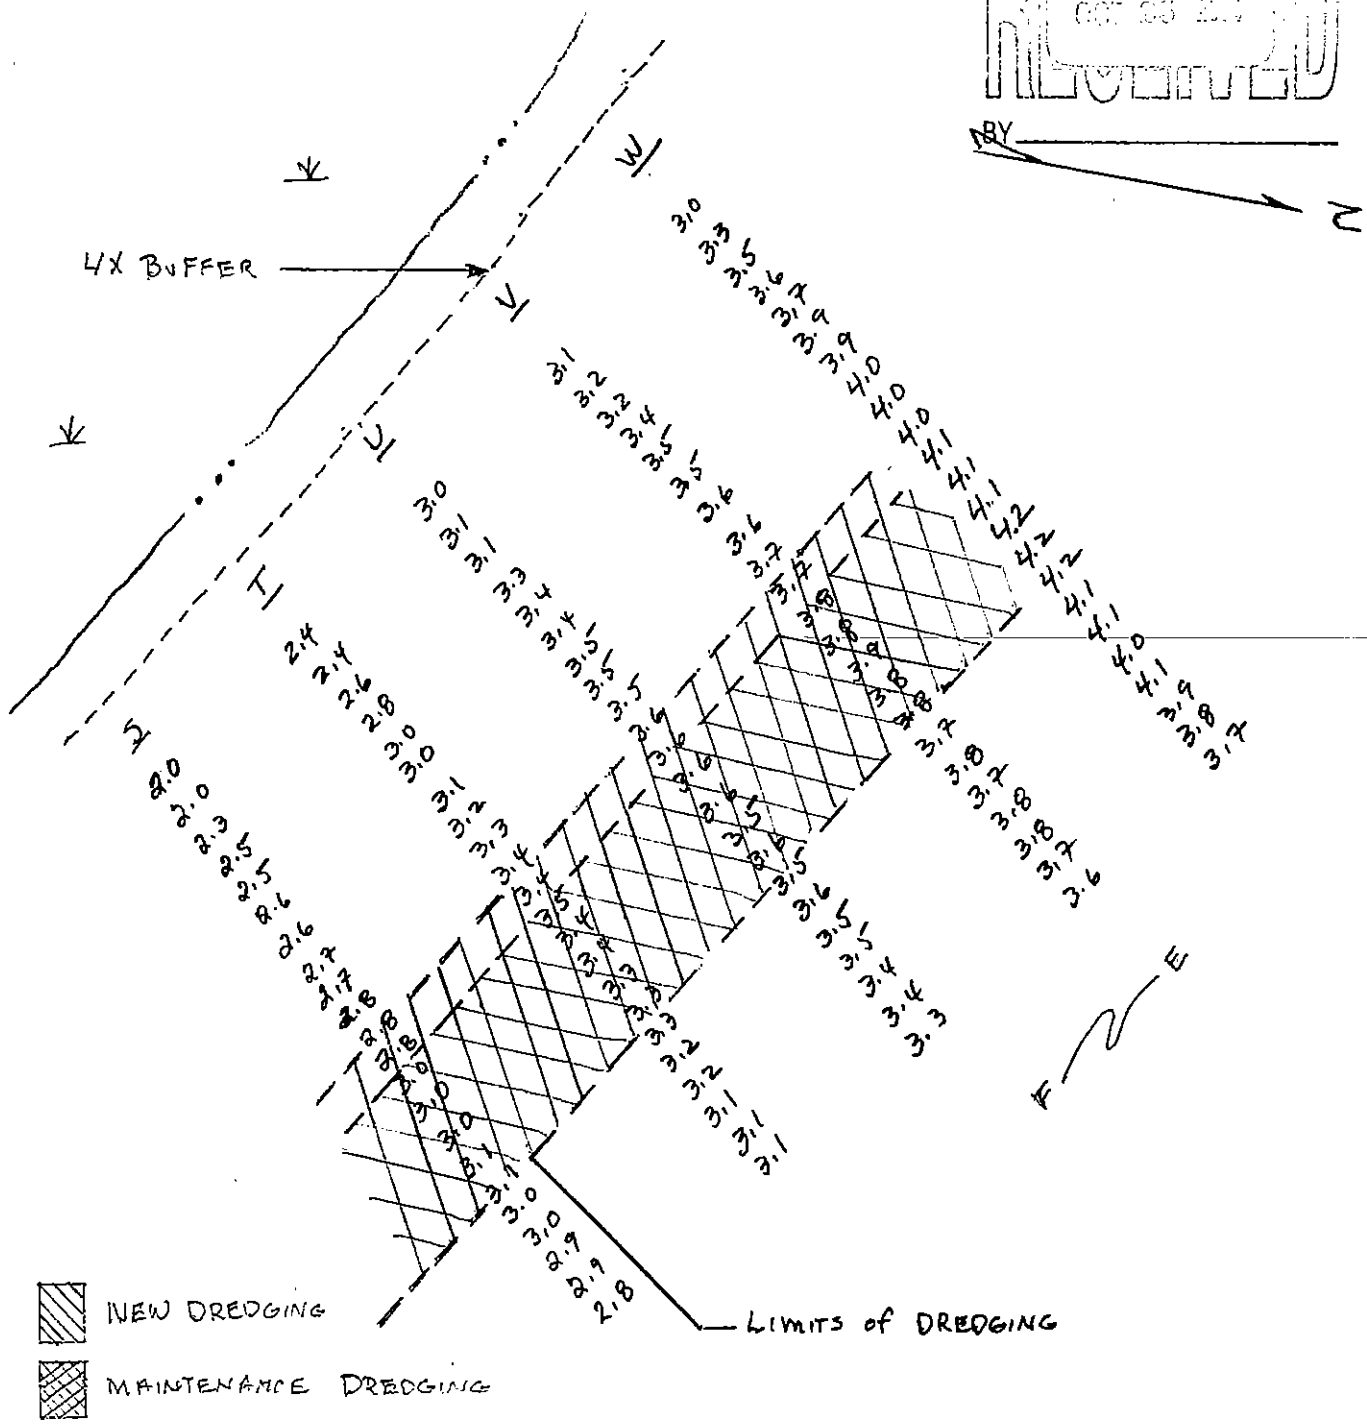

REVISED: 10-20-04

Adjacent Property Owners 1. City of Virginia Beach 2. Outdoor RV Resorts	**SHEET G** **Soundings & Limits of Dredging** **SCALE: 1" = 50'**	Proposed Community Mooring in North Bay, Virginia Beach Applicant: K. D. Wilkins September 15, 2004

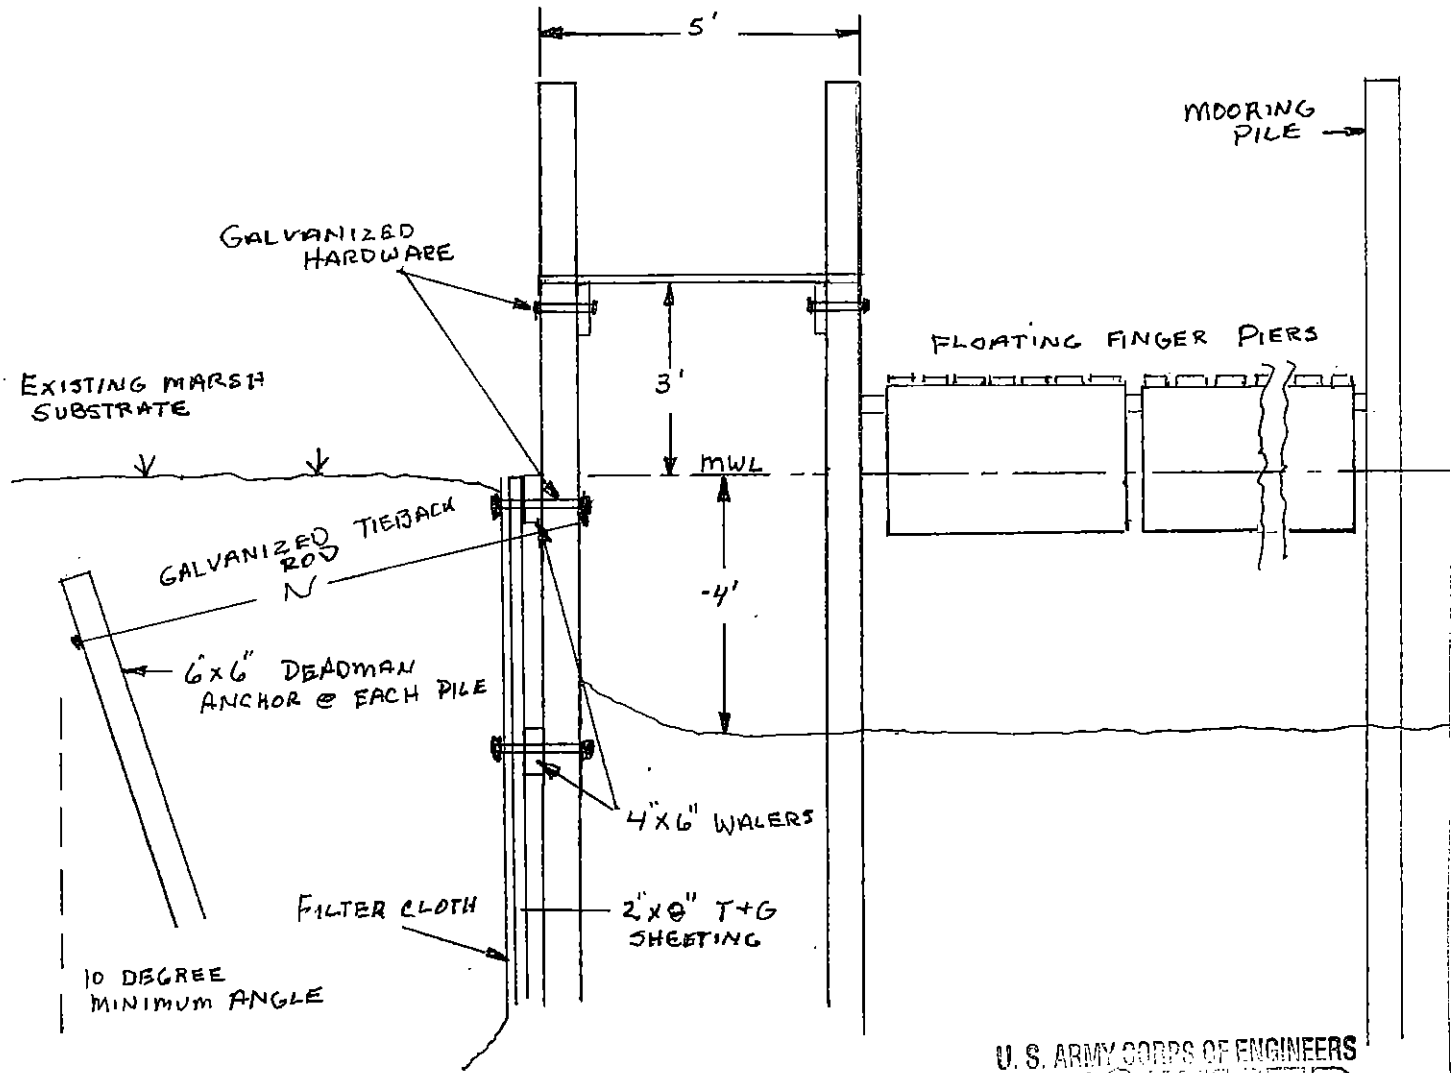

U. S. ARMY CORPS OF ENGINEERS
RECEIVED
JAN
BY

Adjacent Property Owners 1. City of Virginia Beach 2. Outdoor RV Resorts	**Cross Sectional View** Low Profile Bulkhead, Pier, Floating Finger Piers, Mooring Pile **SCALE: 1"=3'**	Proposed Community Mooring in North Bay, Virginia Beach Applicant: K. D. Wilkins Revised: January 17, 2005

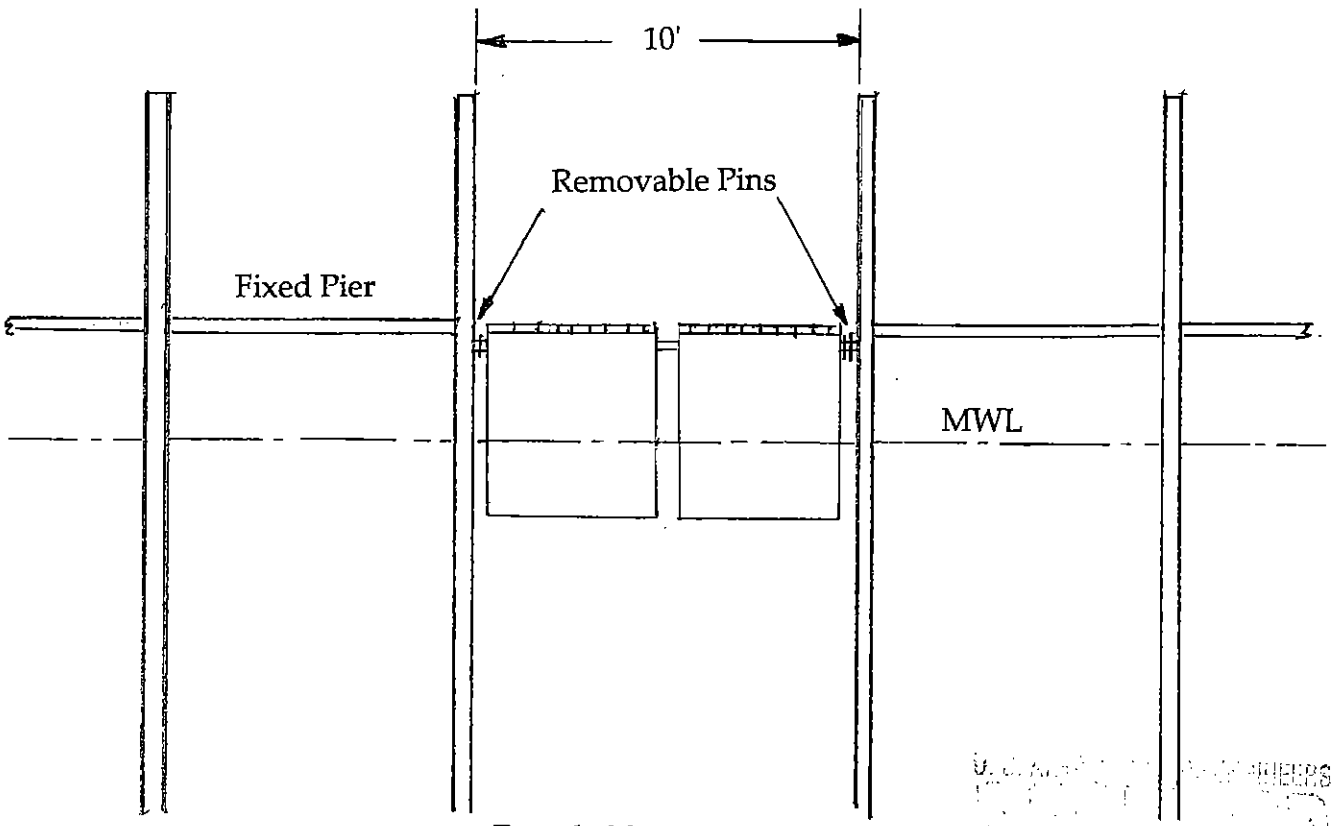

Adjacent Property Owners 1. City of Virginia Beach 2. Outdoor RV Resorts	**End View** **Navigational Opening** **SCALE: 1"=5'**	Proposed Community Mooring in North Bay, Virginia Beach Applicant: K. D. Wilkins Revised: January 17, 2005