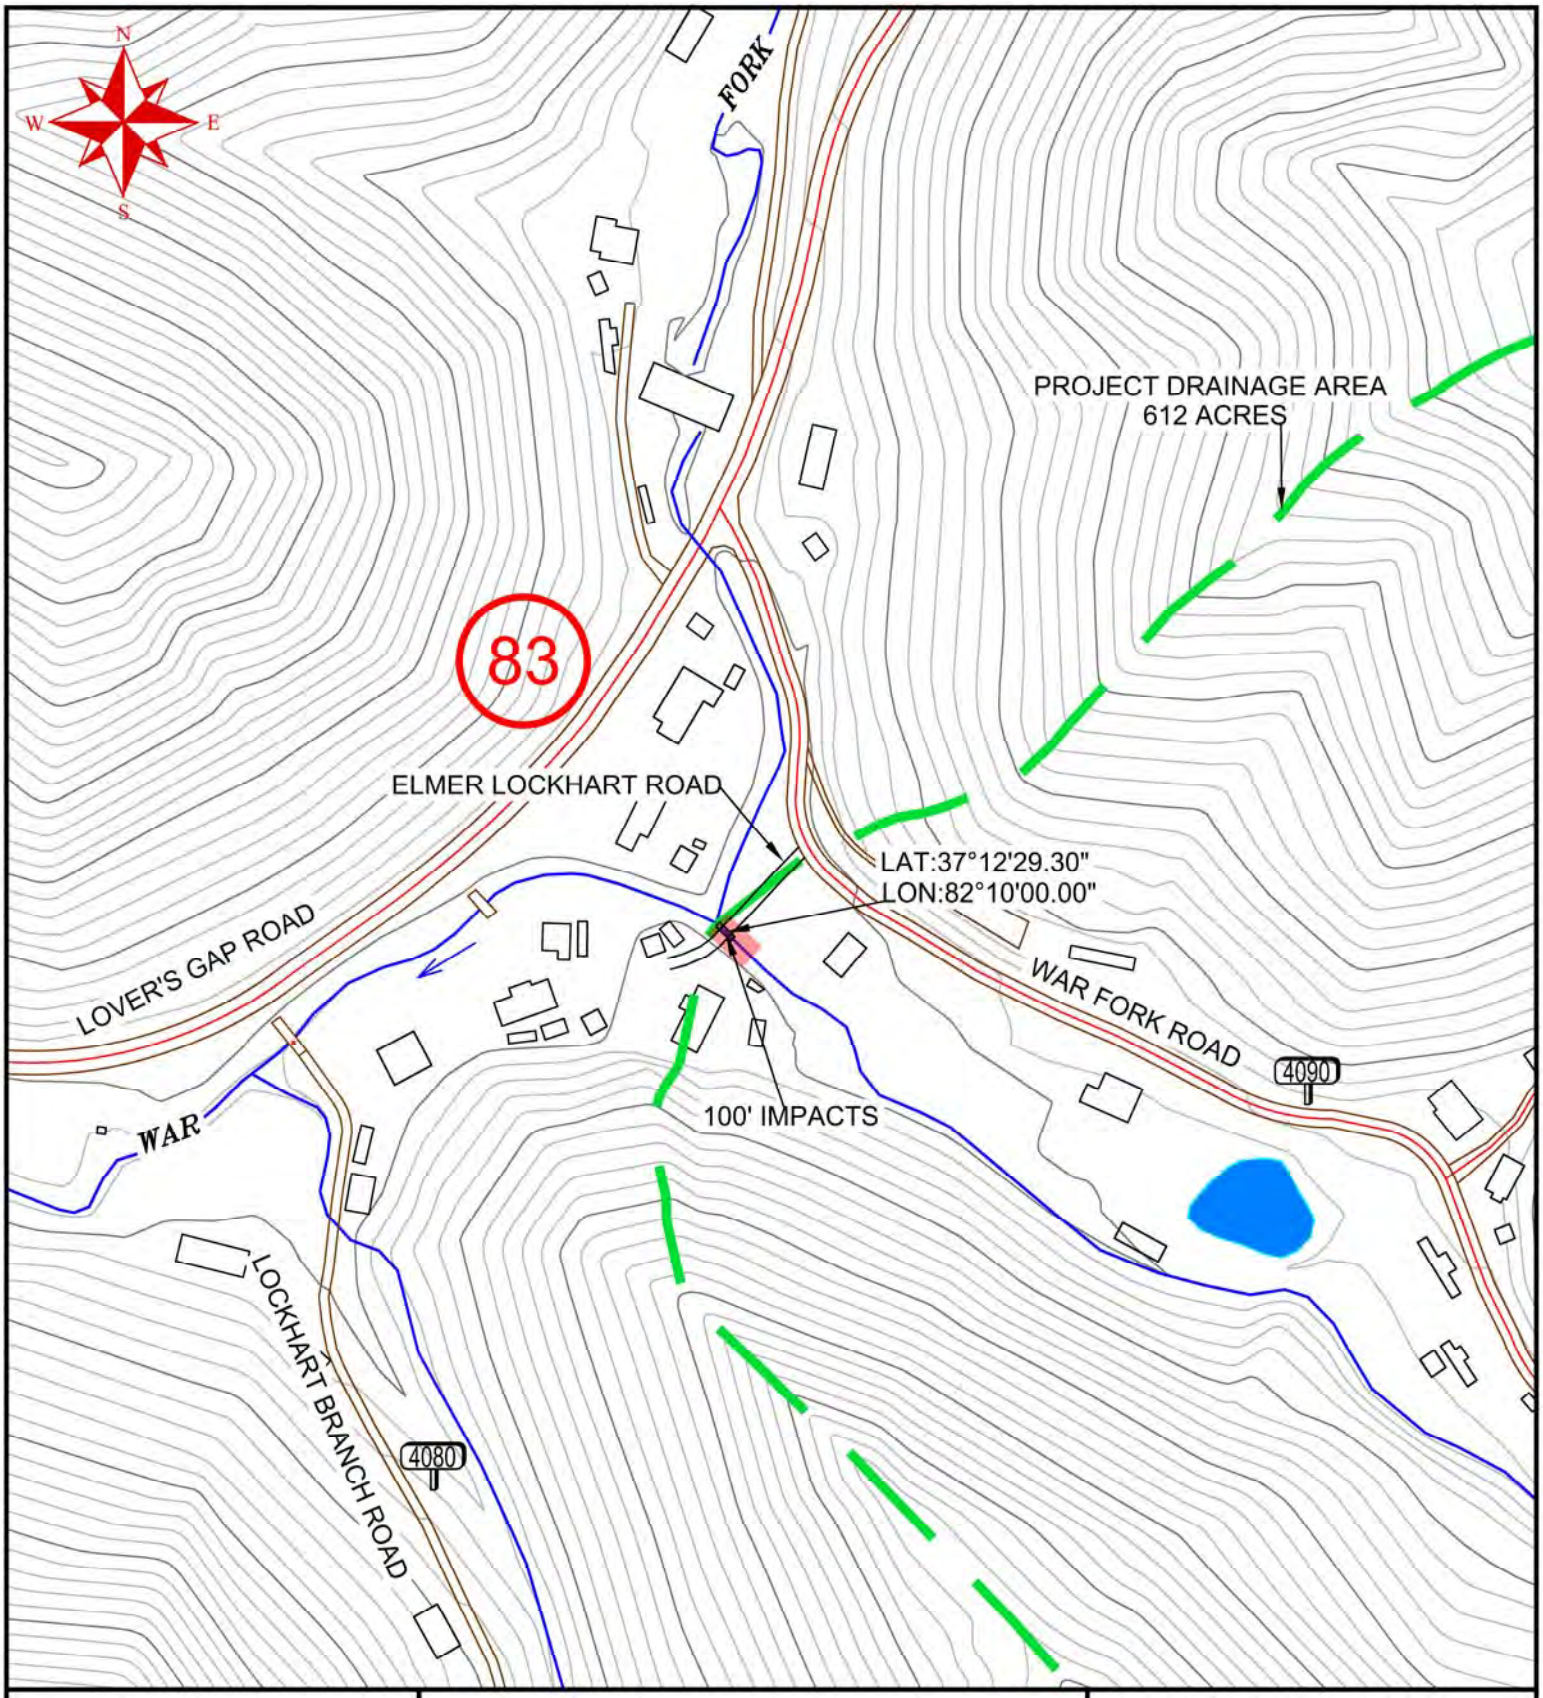

Terra Tech
ENGINEERING SERVICES, P.C.
P.O. BOX 1053
GRUNDY, VA 24614
(276) 935-4101

BUCHANAN COUNTY BOARD OF SUPERVISORS
P.O. BOX 950
GRUNDY, VA 24614

ELMER LOCKHART ROAD
CULVERT REPLACEMENT

JURISDICTIONAL DETERMINATION
SITE MAP

PROJECT DRAINAGE AREA
PERENNIAL STREAM
IMPACT LENGTH

PROJ 13-261
SCALE 1" = 200'
PLOT DATE: MARCH 19, 2014